Copyright © SAS Malta, 2026. This drawing is the intellectual property of SAS Malta and must not be retained, copied in part and/or in full or otherwise disseminated without written consent of SAS Malta.

(1) All dimensions are in millimeters unless stated otherwise and should not be scaled directly from the drawing. All dimensions are to be checked by the Contractor and are to be his responsibility.

(2) Any missing or conflicting information is to be reported to the Architect (Perit) in charge immediately upon discovery.

FOR INFORMATION ONLY

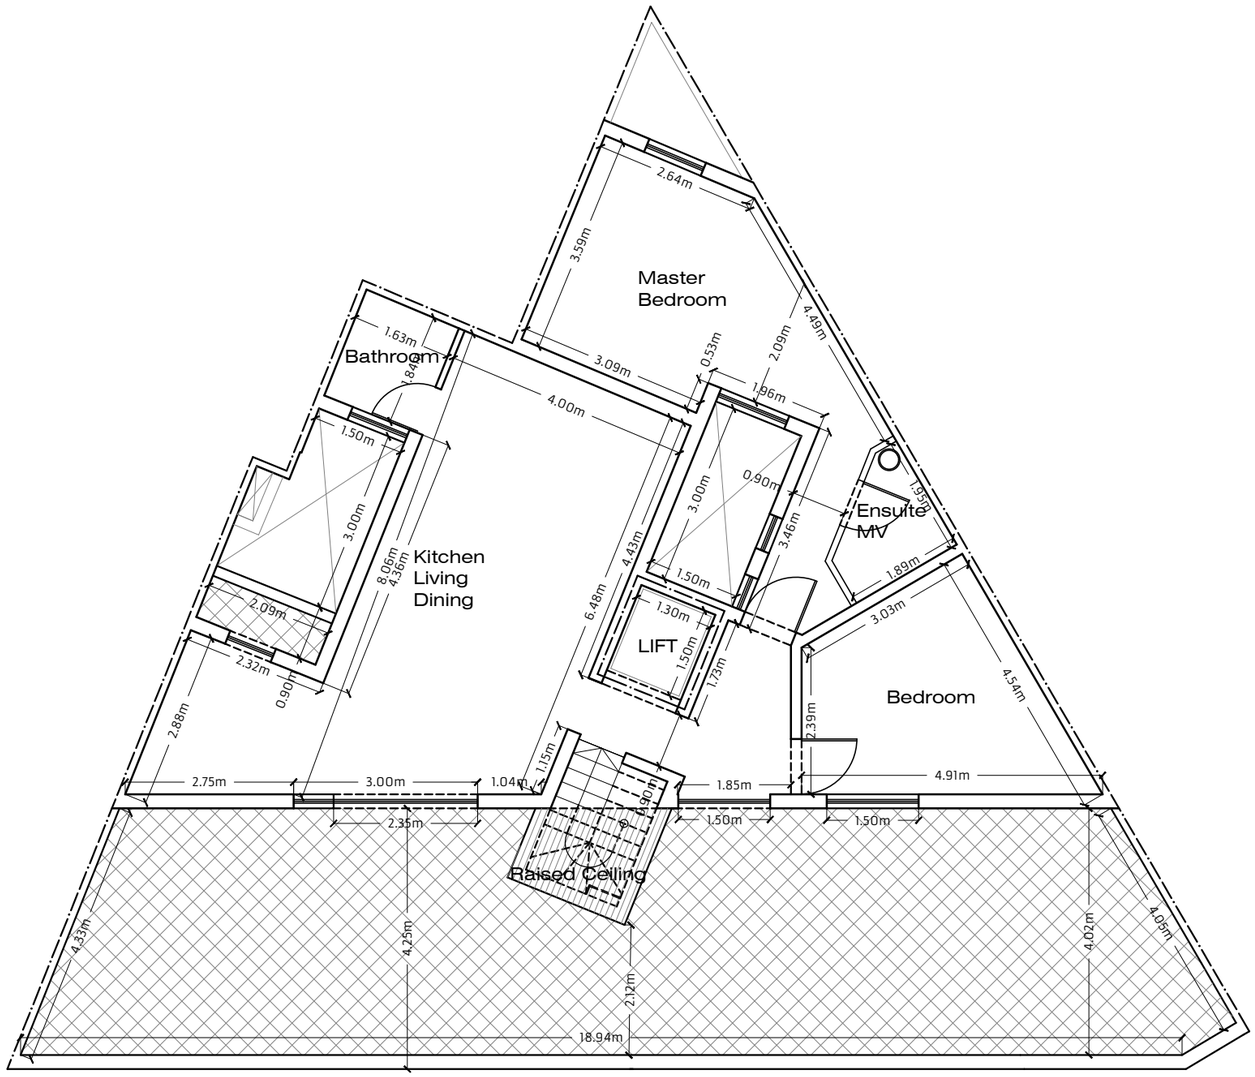

Level 4 Plan
Scale 1:100

0 1 2 3 4 5 6 7 8 9 10m
Scale 1:100

Rev.	Description	Date	Initials
0	Initial Issue	27/02/2026	RD

Client
MBI

Project
2690
PA reference: PA/03817/23

Description:
Minor Internal Alterations at all Levels

Site Address:
Site at, 51, 53, Triq il-Bjad, Naxxar

Title
Level 4 Plan

Architect: D. Grima
Drawn: R. Debono
Checked: D. Grima

Drawing Number:
A013

Scale: 1:100
Paper Size: A3
First Issue: 27-02-2026

SAS MALTA
Structural // Architectural // Solutions
1B, Nubis Business Centre,
Mosta Road,
Lija, LJA 9012, Malta
m: (+356) 9987 8005
t: (+356) 2702 1706
e: admin@sasmalta.com
w: www.sasmalta.com